PROFESSIONAL
BUILDING
SYSTEMS, INC.

PEBBLE CREEK II
40'-0" X 47'-3"
1,890 SQ FT

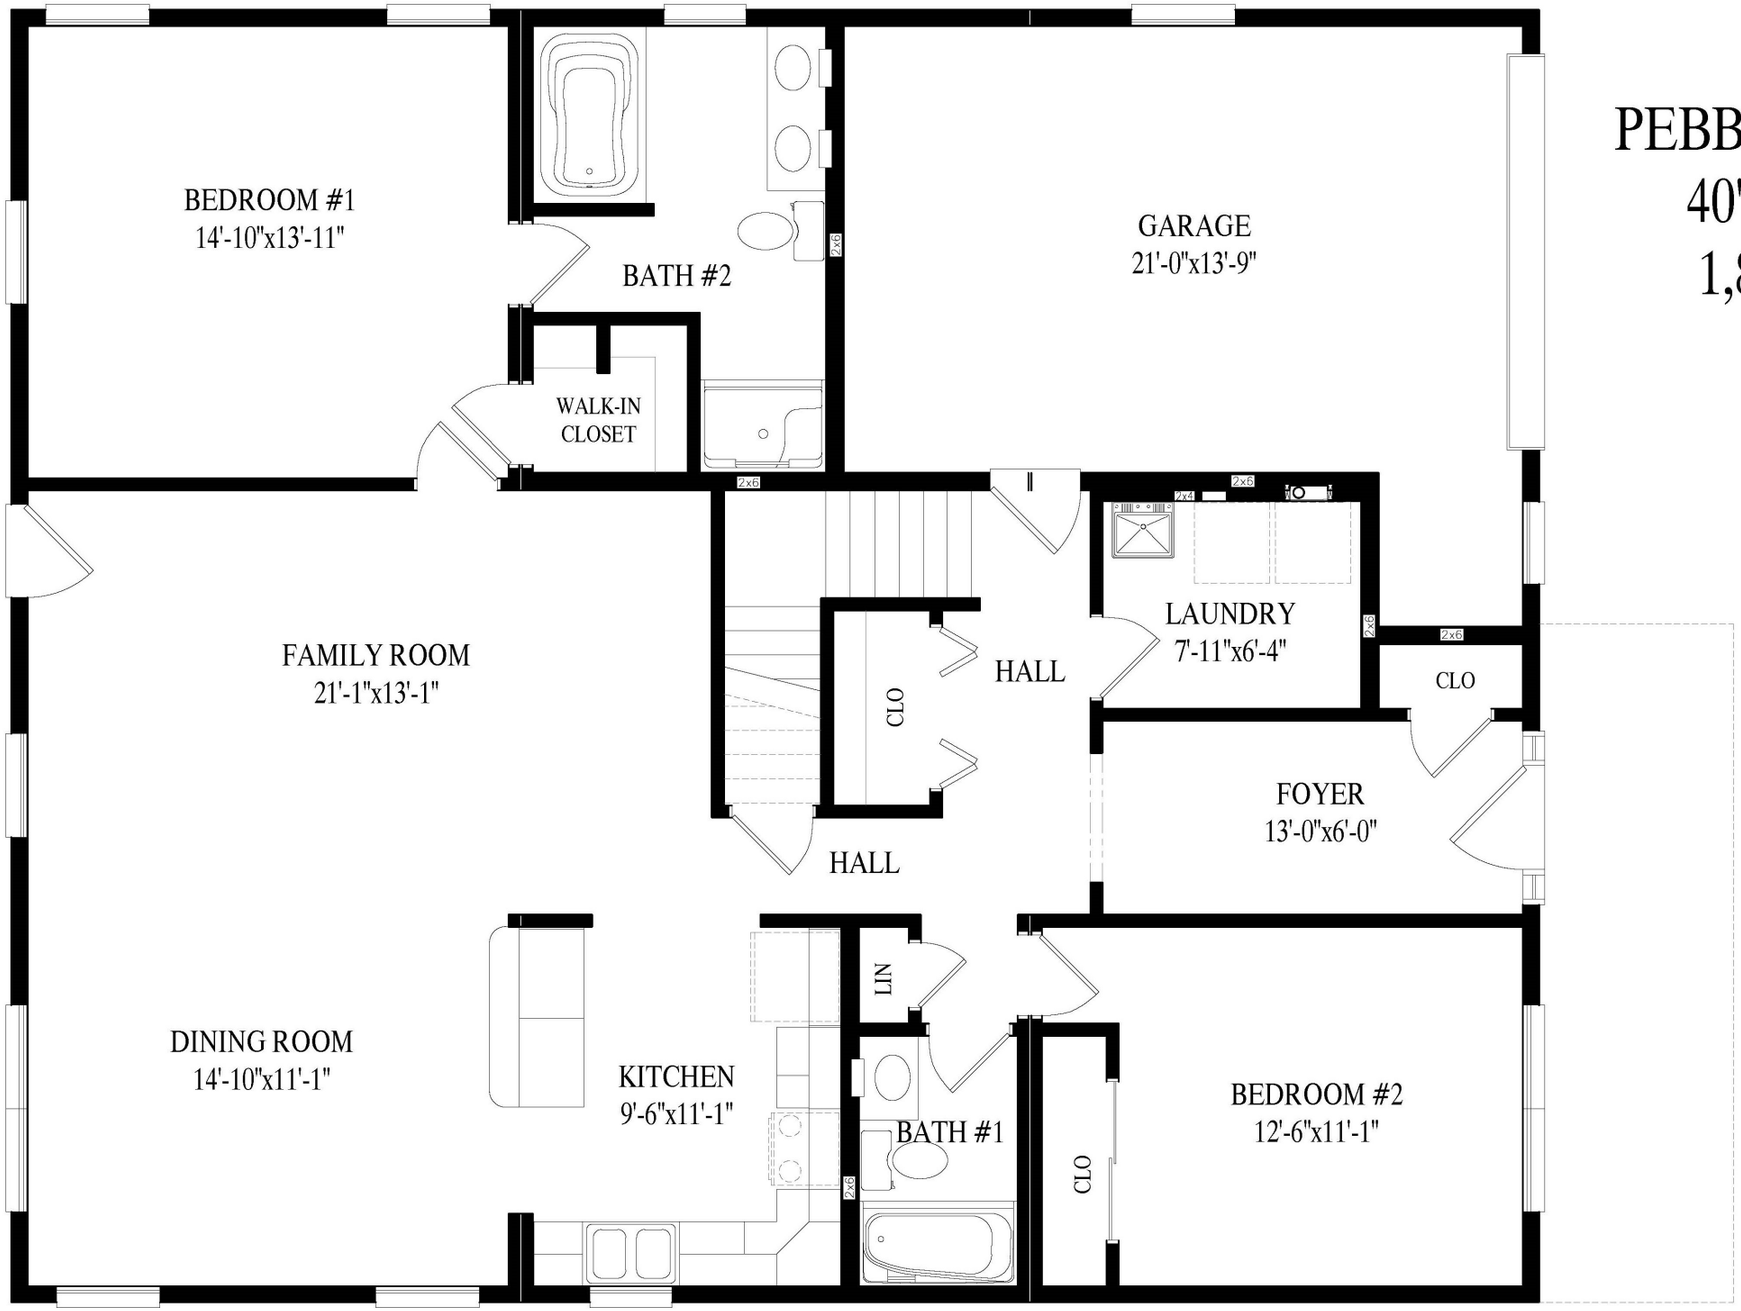

Proposed Second Floor

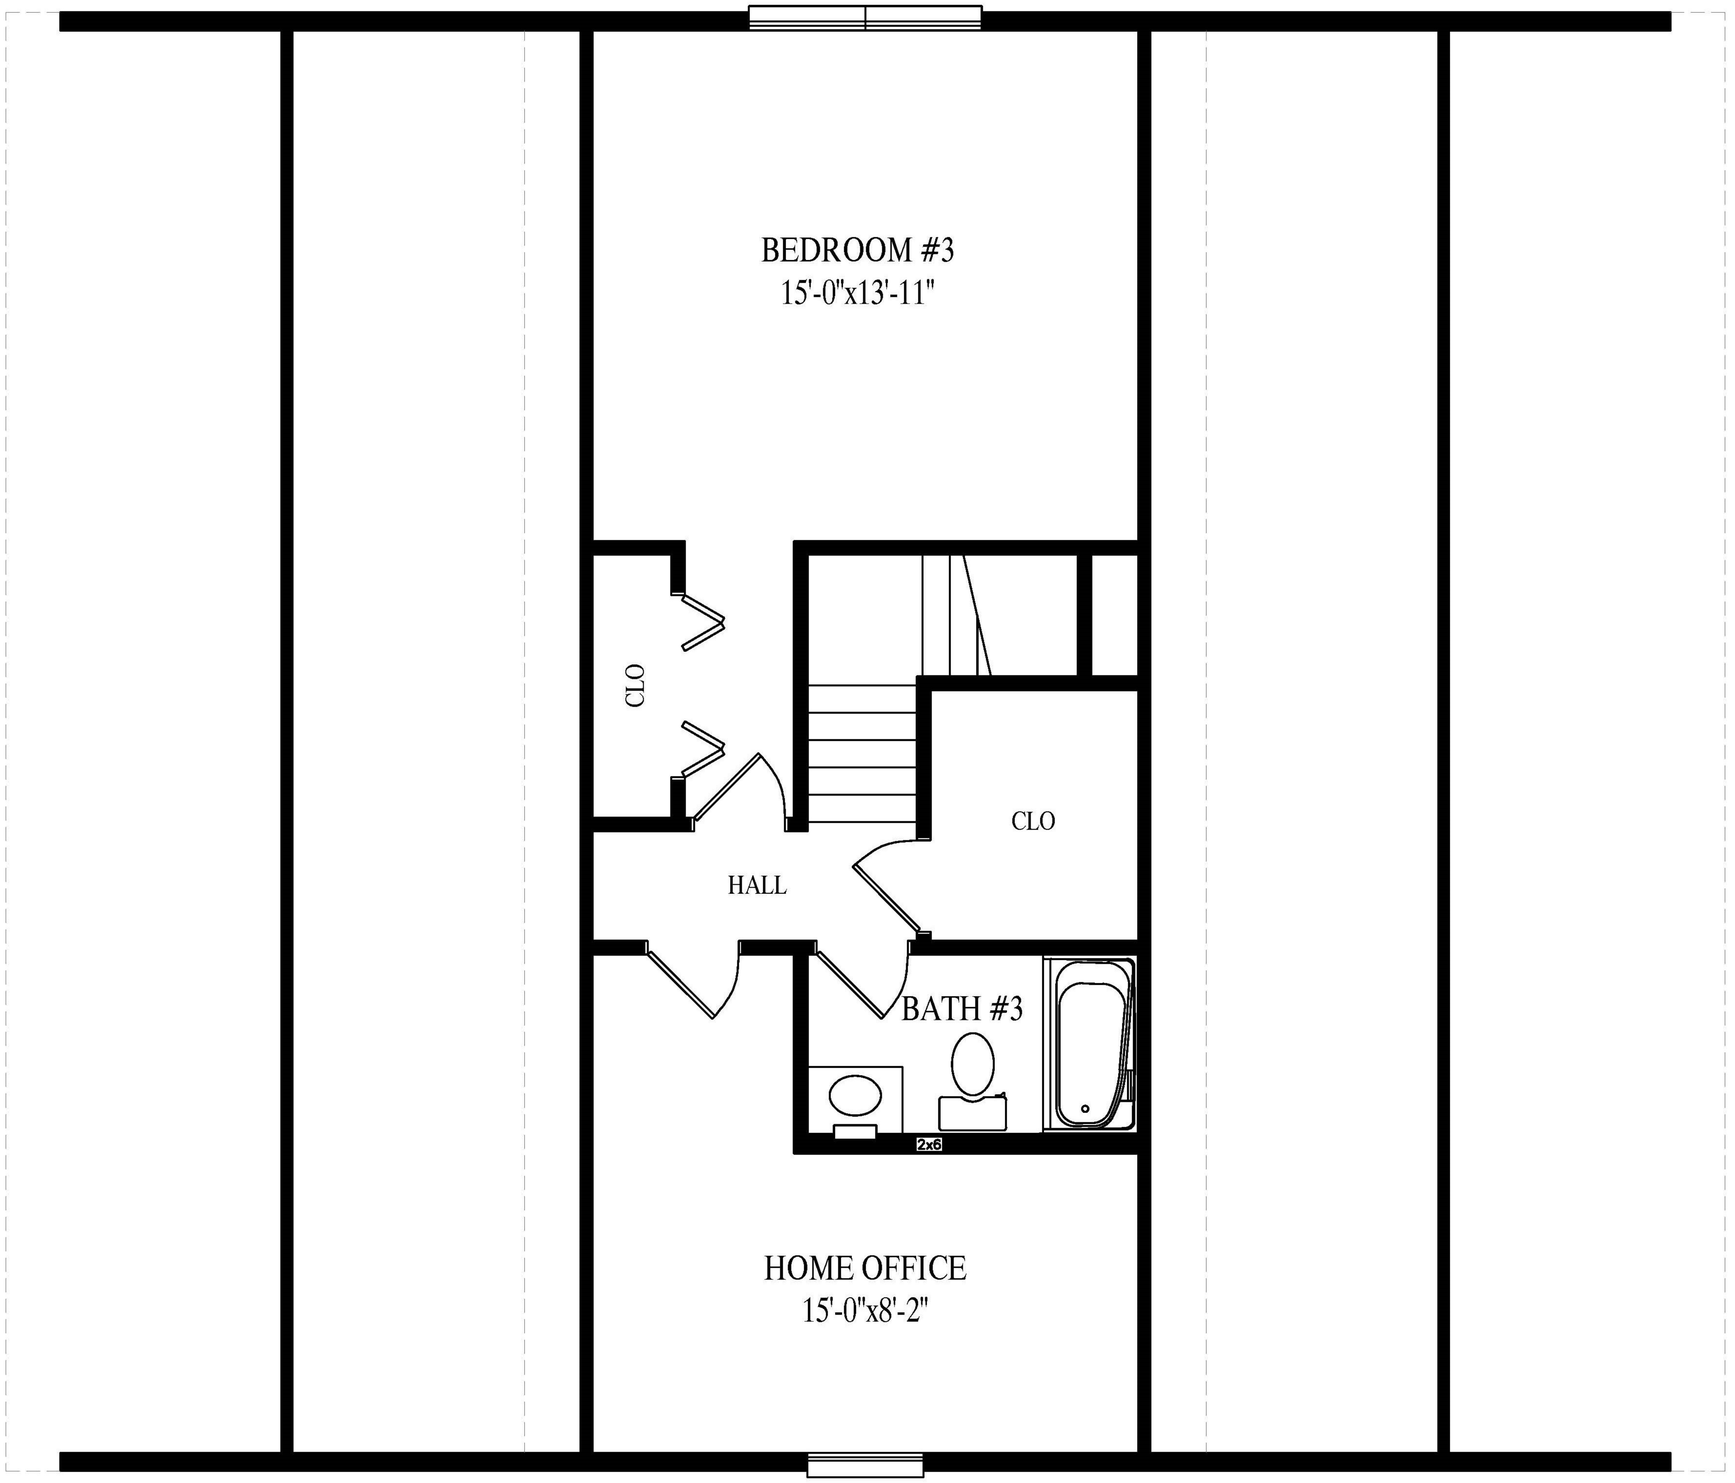

FRONT